

PROPOSED EVENT'S LAWN FOR
BERMUDIANA BEACH RESORT
SOUTH ROAD,
WARWICK PARISH, BERMUDA

JULY 2022



1 LOCATION PLAN
TP.0
SCALE: N.T.S.

SHEET INDEX	
SHEET #	SHEET TITLE
TP.0	TITLE SHEET / LOCATION PLAN / DRAWING SHEET LIST
SP.1	PROPOSED SITE, GRADING / EXCAVATION & LANDSCAPE PLANS
S.1	SECTIONS

APPROVED
08 November 2023
BY THE MINISTER ON APPEAL

JUN. 2023	3	ISSUED REVISION AS CLOUDED
APR. 2023	2	ISSUED FOR APPEAL
MAR. 2023	1	ISSUED FOR ADDITIONAL INFO
JULY 2022	-	ISSUED DAP1 SUBMISSION
DATE	NO.	REVISION



BRUNEL
ENGINEERING CONSULTANTS
t: 441.237.8151 • info@brunelbm.com • www.brunelbm.com

PROJECT:
BERMUDIANA BEACH RESORT
EVENT'S LAWN - SOUTH ROAD
WARWICK PARISH

TITLE:
TITLE PAGE /
LOCATION PLAN /
DRAWING LIST

SCALE:	AS SHOWN	JOB NO:	21-087
DRAWN BY:	JC	DRAWING #:	TP.0
DATE:	JULY 2022		

DRAWING SCALE SHOWN IS FOR FULL-SIZE
DRAWINGS. DRAWINGS PLOTTED ON 11"x17"
SHEETS ARE HALF SCALE SHOWN (1/4"=1'-0" ON
24"x36" SHEET = 1/8"=1'-0" ON 11"x17" SHEET)

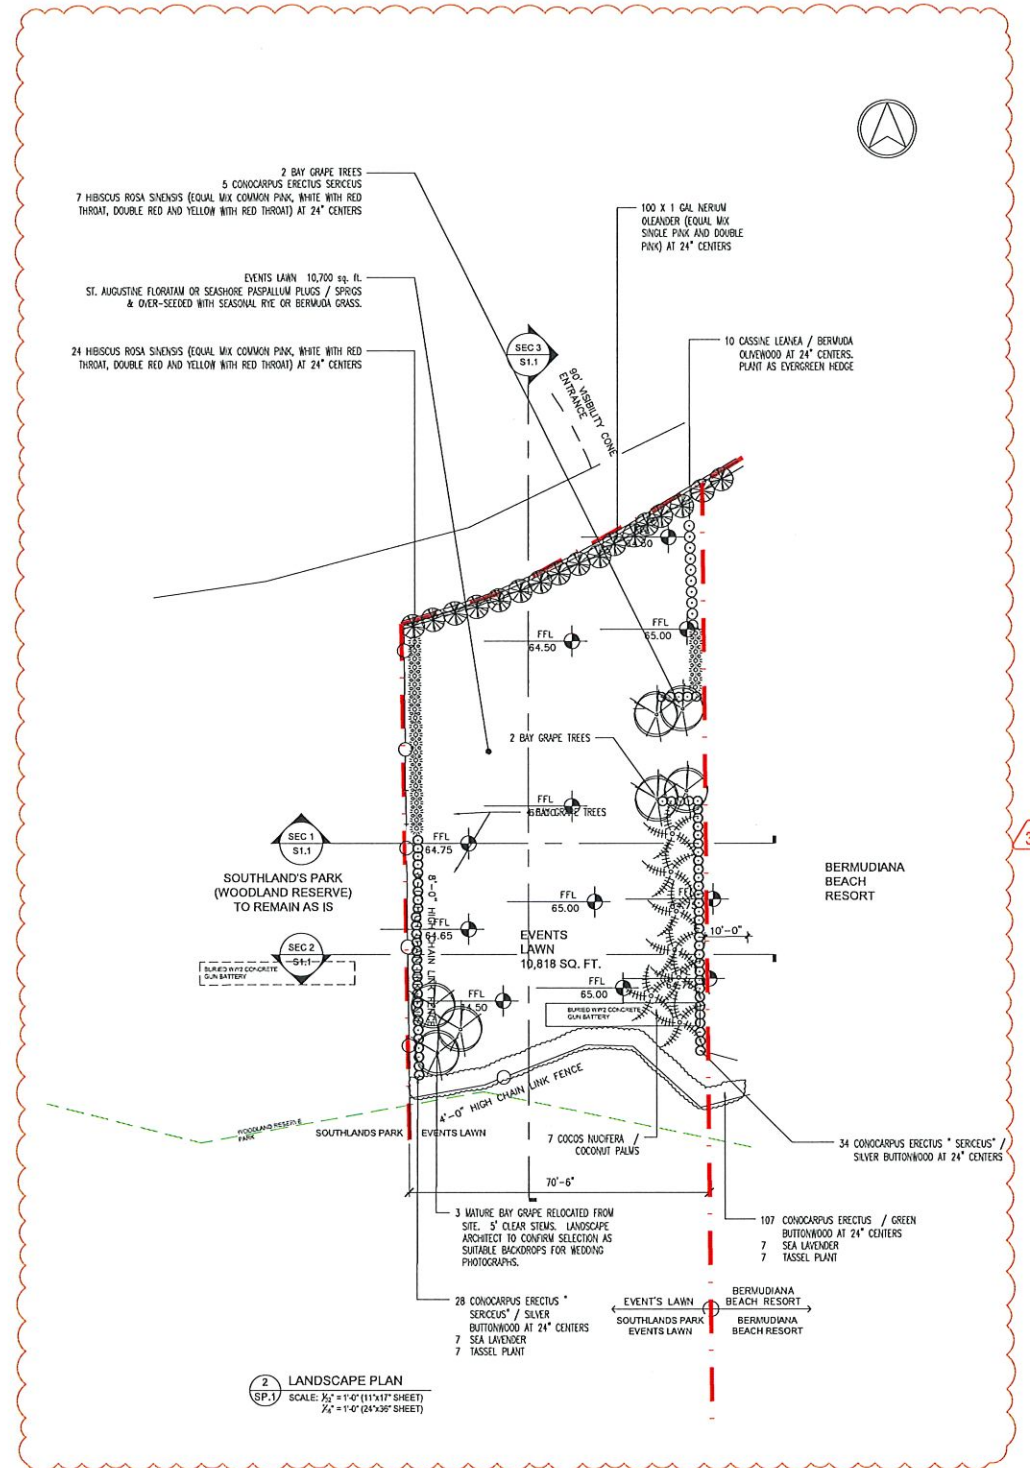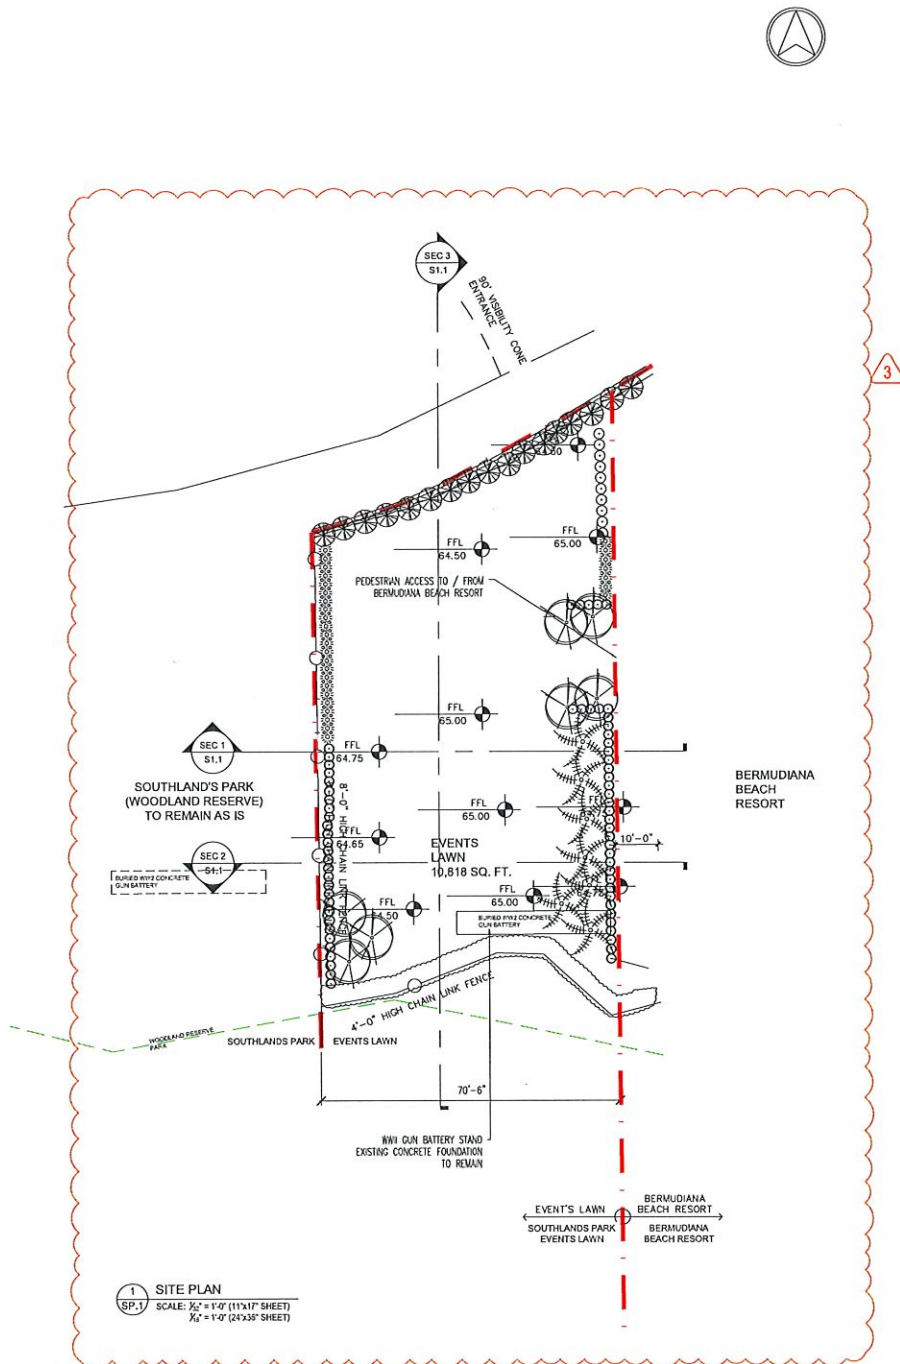

LEGEND	
	BBR BOUNDARY LINE
	EXTENT OF LEASED LAND
	EXTENT OF LEASED LAND
	CHAIN LINK FENCE 8'
	EXTENT OF PUBLIC PARKING
	EXTENT OF EVENTS LAWN
	ELECTRIC CAR CHARGE STATION
	GEO-CELL GRID WITH TURF COVER
	ASPHALT
	CONCRETE
	GRASS LAWN
	MATURE BAY GRAPE (COCCOLOBA UVIFERA) RELOCATED FROM SITE
	PALMS
	OLEANDER HEDGE
	SUB-SHRUBS AND GROUND COVER
	SHRUBS

APPROVED
08 November 2023
BY THE MINISTER ON APPEAL

JUN. 2023	3	ISSUED REVISION AS CLOUDED
APR. 2023	2	ISSUED FOR APPEAL
MAR. 2023	1	ISSUED REVISION AS CLOUDED
JULY 2022	-	ISSUED DAP1 SUBMISSION
DATE	NO.	REVISION

BRUNEL
ENGINEERING CONSULTANTS
t: 441.237.8191 • info@brunel.com • www.brunel.com

PROJECT:
BERMUDIANA BEACH RESORT
EVENT'S LAWN - SOUTH ROAD
WARWICK PARISH


TITLE:
PRPOSED SITE,
GRADING / EXCAVATION
& LANDSCAPE PLANS

SCALE: AS SHOWN JOB NO: 21-087


DRAWN BY: JC DRAWING #: SP.1

DATE: JULY 2022


DRAWING SCALE SHOWN IS FOR FULL-SIZE
DRAWINGS. DRAWINGS PLOTTED ON 11"x17"
SHEETS ARE HALF SCALE SHOWN (1/4"=1'-0" ON
24"x36" SHEET = 1/8"=1'-0" ON 11"x17" SHEET)

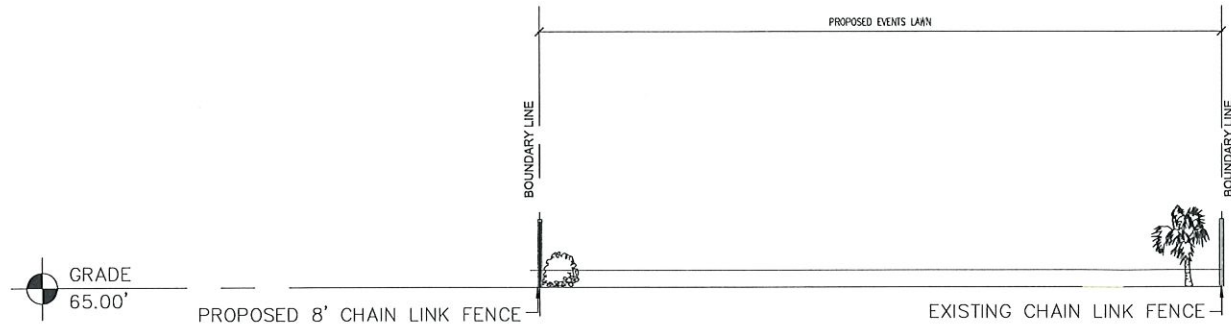

1 SECTION
S.1 SCALE: 1/8" = 1'-0" (11"x17" SHEET)
1/4" = 1'-0" (24"x36" SHEET)

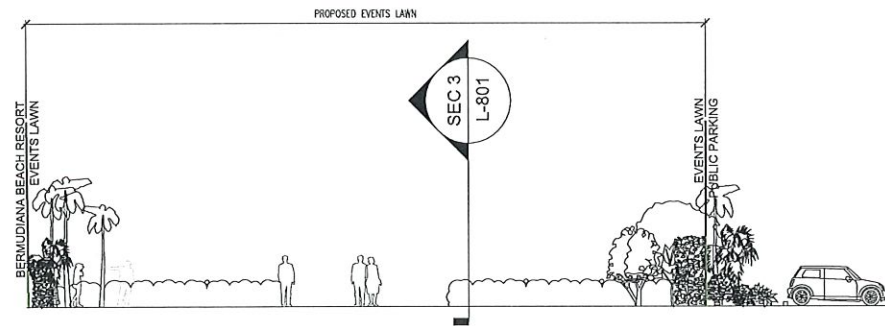

2 SECTION
S.1 SCALE: 1/8" = 1'-0" (11"x17" SHEET)
1/4" = 1'-0" (24"x36" SHEET)

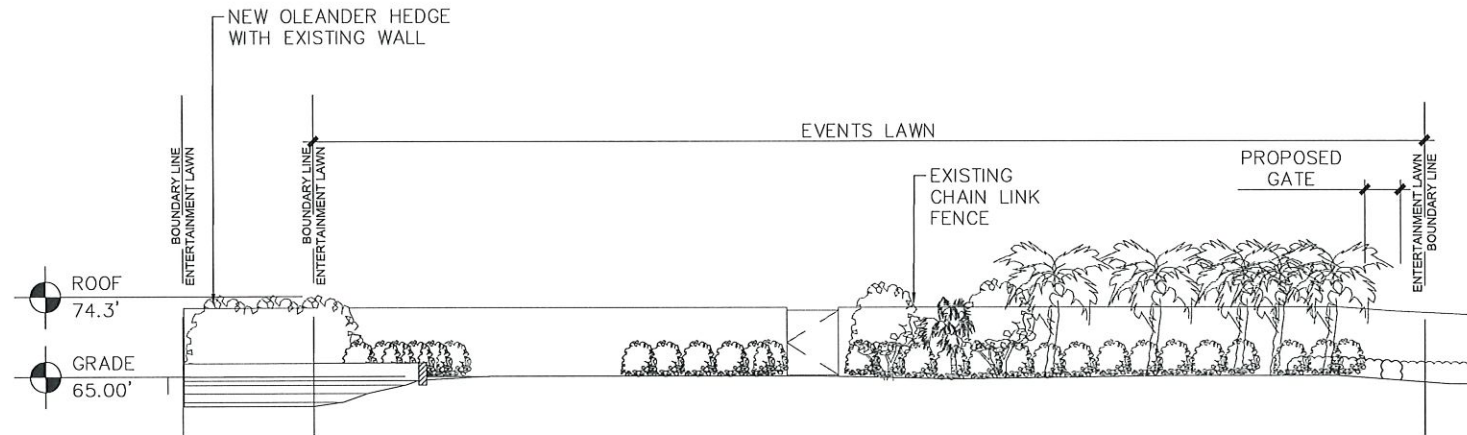

3 SECTION
S.1 SCALE: 1/8" = 1'-0" (11"x17" SHEET)
1/4" = 1'-0" (24"x36" SHEET)

LEGEND	
	BBR BOUNDARY LINE
	EXTENT OF LEASED LAND
	EXTENT OF LEASED LAND
	CHAIN LINK FENCE 8'
	EXTENT OF PUBLIC PARKING
	EXTENT OF EVENTS LAWN
	ELECTRIC CAR CHARGE STATION
	GEO-CELL GRID WITH TURF COVER
	ASPHALT
	CONCRETE
	GRASS LAWN
	MATURE BAY GRAPE (COCOLOBIA UMIFERA) RELOCATED FROM SITE
	PALMS
	OLEANDER HEDGE
	SUB-SHRUBS AND GROUND COVER
	SHRUBS

APPROVED
08 November 2023
BY THE MINISTER ON APPEAL

JUN. 2023	3	ISSUED REVISION AS CLOUDED
APR. 2023	2	ISSUED FOR APPEAL
MAR. 2023	1	ISSUED REVISION AS CLOUDED
JULY 2022	-	ISSUED DAP1 SUBMISSION
DATE	NO:	REVISION

BRUNEL
ENGINEERING CONSULTANTS
t: 441.237.6191 • info@brunel.com • www.brunel.com

PROJECT:
BERMUDIANA BEACH RESORT
EVENT'S LAWN - SOUTH ROAD
WARWICK PARISH

TITLE:
SECTIONS

SCALE:	AS SHOWN	JOB NO:	21-087
DRAWN BY:	JC	DRAWING #:	S.1
DATE:	JULY 2022		

DRAWING SCALE SHOWN IS FOR FULL-SIZE DRAWINGS. DRAWINGS PLOTTED ON 11"x17" SHEETS ARE HALF SCALE SHOWN (1/4"=1'-0" ON 24"x36" SHEET = 1/8"=1'-0" ON 11"x17" SHEET)